FRONT ELEVATION

SCALE: 3/16" = 1'-0"

SALES. COPY

Tuesday, February 12, 2019

The Pilgrim Plan
217 Presidents Way
Lot 27 The Manor

DRAWN BY: D. Galloway
SCALE: 3/16" = 1'-0"
PAGE: 1 / 1
Front Elevation

****COPYRIGHT NOTE****
ALL RIGHTS RESERVED

These drawings and specifications shall remain the property of the Designer and shall not be used for any other projects without the written consent of the Designer. These documents are not to be reproduced, changed or copied in any form or manner whatsoever. Nor are they to be assigned to any third party without first obtaining the written permission and consent of the Designer.

NewAtlantic REALTY GROUP
(478) 474-8200
2918 Riverside Drive
Macon, Georgia 31204

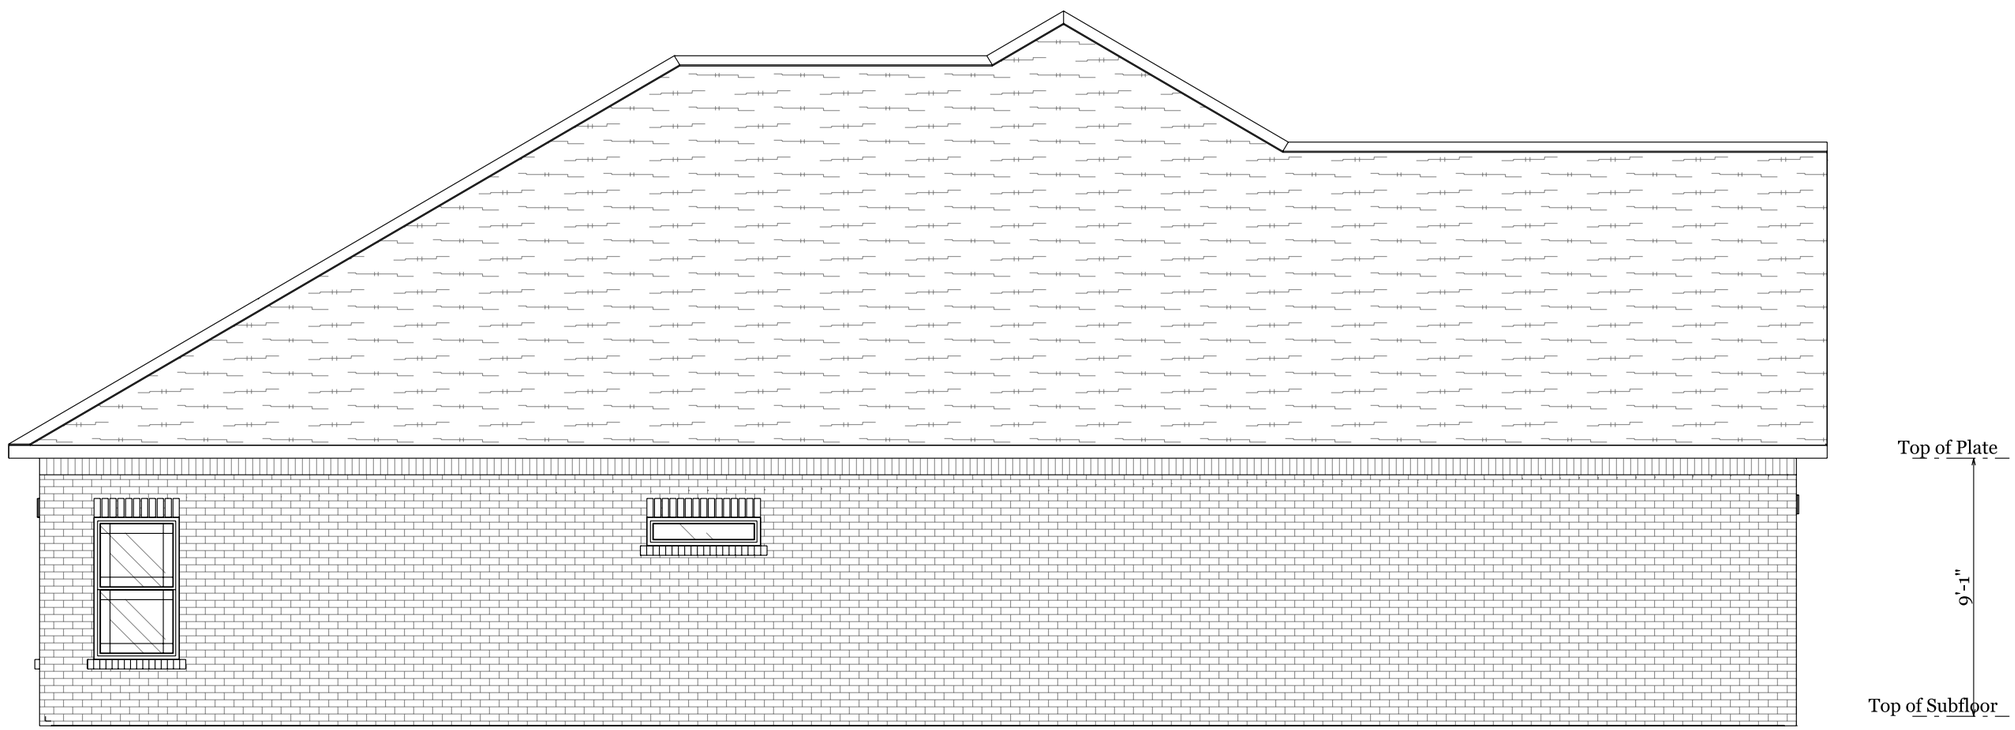

LEFT ELEVATION

SCALE: 3/16" = 1'-0"

SALES. COPY

Tuesday, February 12, 2019

The Pilgrim Plan
217 Presidents Way
Lot 27 The Manor

DRAWN BY: D. Galloway
SCALE: 3/16" = 1'-0"
PAGE: 2 / 7
Left Elevation

****COPYRIGHT NOTE****
ALL RIGHTS RESERVED

These drawings and specifications shall remain the property of the Designer and shall not be used for any onther projects without the written consent of the Designer. These documents are not to be reproduced, changed or copied in any form or manner whatsoever, Nor are they to be assigned to any third party without first obtaining the written permission and consent of the Designer.

NewAtlantic REALTY GROUP
(478) 474-8200
2918 Riverside Drive
Macon, Georgia 31204

REAR ELEVATION

SCALE: 3/16" = 1'-0"

SALES. COPY

Tuesday, February 12, 2019

The Pilgrim Plan
217 Presidents Way
Lot 27 The Manor

DRAWN BY: D. Galloway
SCALE: 3/16" = 1'-0"

PAGE: 3 / 7
Rear Elevation

****COPYRIGHT NOTE****
ALL RIGHTS RESERVED

These drawings and specifications shall remain the property of the Designer and shall not be used for any onther projects without the written consent of the Designer. These documents are not to be reproduced, changed or copied in any form or manner whatsoever, Nor are they to be assigned to any third party without first obtaining the written permission and consent of the Designer.

NewAtlantic REALTY GROUP

(478) 474-8200
2918 Riverside Drive
Macon, Georgia 31204

RIGHT ELEVATION

SCALE: 3/16" = 1'-0"

SALES. COPY

Tuesday, February 12, 2019

The Pilgrim Plan
217 Presidents Way
Lot 27 The Manor

DRAWN BY: D. Galloway

SCALE: 3/16" = 1'-0"

PAGE: 4 / 7

Right Elevation

****COPYRIGHT NOTE****
ALL RIGHTS RESERVED

These drawings and specifications shall remain the property of the Designer and shall not be used for any other projects without the written consent of the Designer. These documents are not to be reproduced, changed or copied in any form or manner whatsoever, Nor are they to be assigned to any third party without first obtaining the written permission and consent of the Designer.

NewAtlantic REALTY GROUP

(478) 474-8200
2918 Riverside Drive
Macon, Georgia 31204

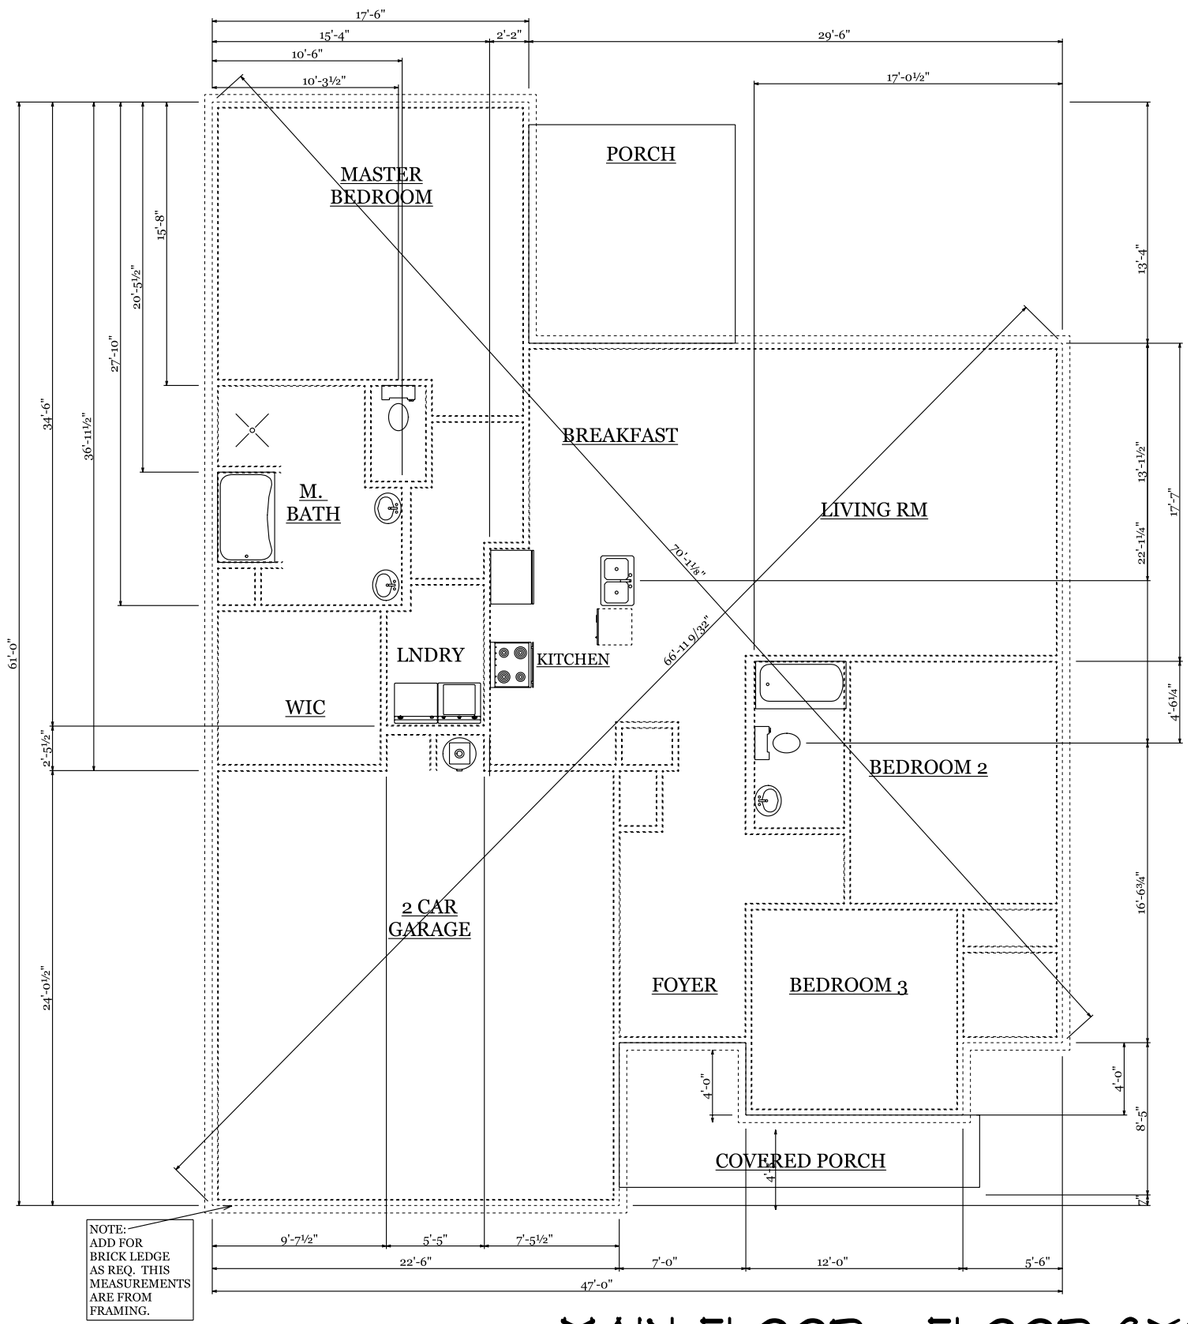

MAIN FLOOR - FLOOR SYSTEM

SCALE: 0.1194" = 1'-0"

NOTE:
RAFTERS ARE PITCHED OFF THE TOP OF CEILING JOISTS.

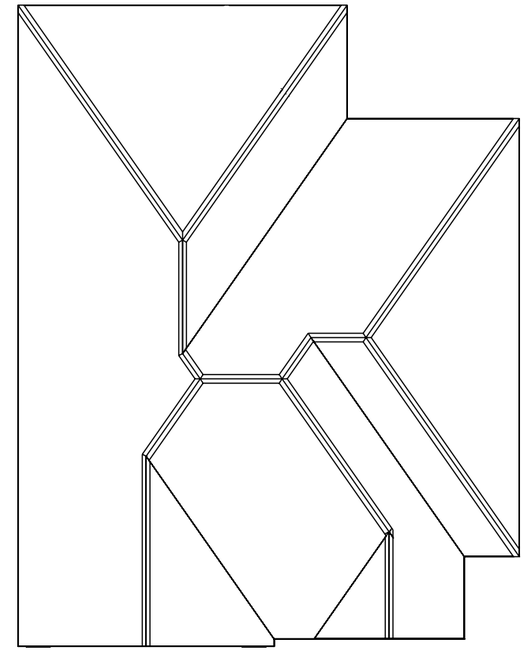

ROOF ELEVATION

SCALE: 0.0660" = 1'-0"

SALES. COPY

Tuesday, February 12, 2019

The Pilgrim Plan
217 Presidents Way
Lot 27 The Manor

DRAWN BY: D. Galloway
SCALE: As Noted
PAGE: 5 / 7
Foundation Plan

****COPYRIGHT NOTE****
ALL RIGHTS RESERVED

These drawings and specifications shall remain the property of the Designer and shall not be used for any other projects without the written consent of the Designer. These documents are not to be reproduced, changed or copied in any form or manner whatsoever, Nor are they to be assigned to any third party without first obtaining the written permission and consent of the Designer.

NewAtlantic REALTY GROUP
(478) 474-8200
2918 Riverside Drive
Macon, Georgia 31204

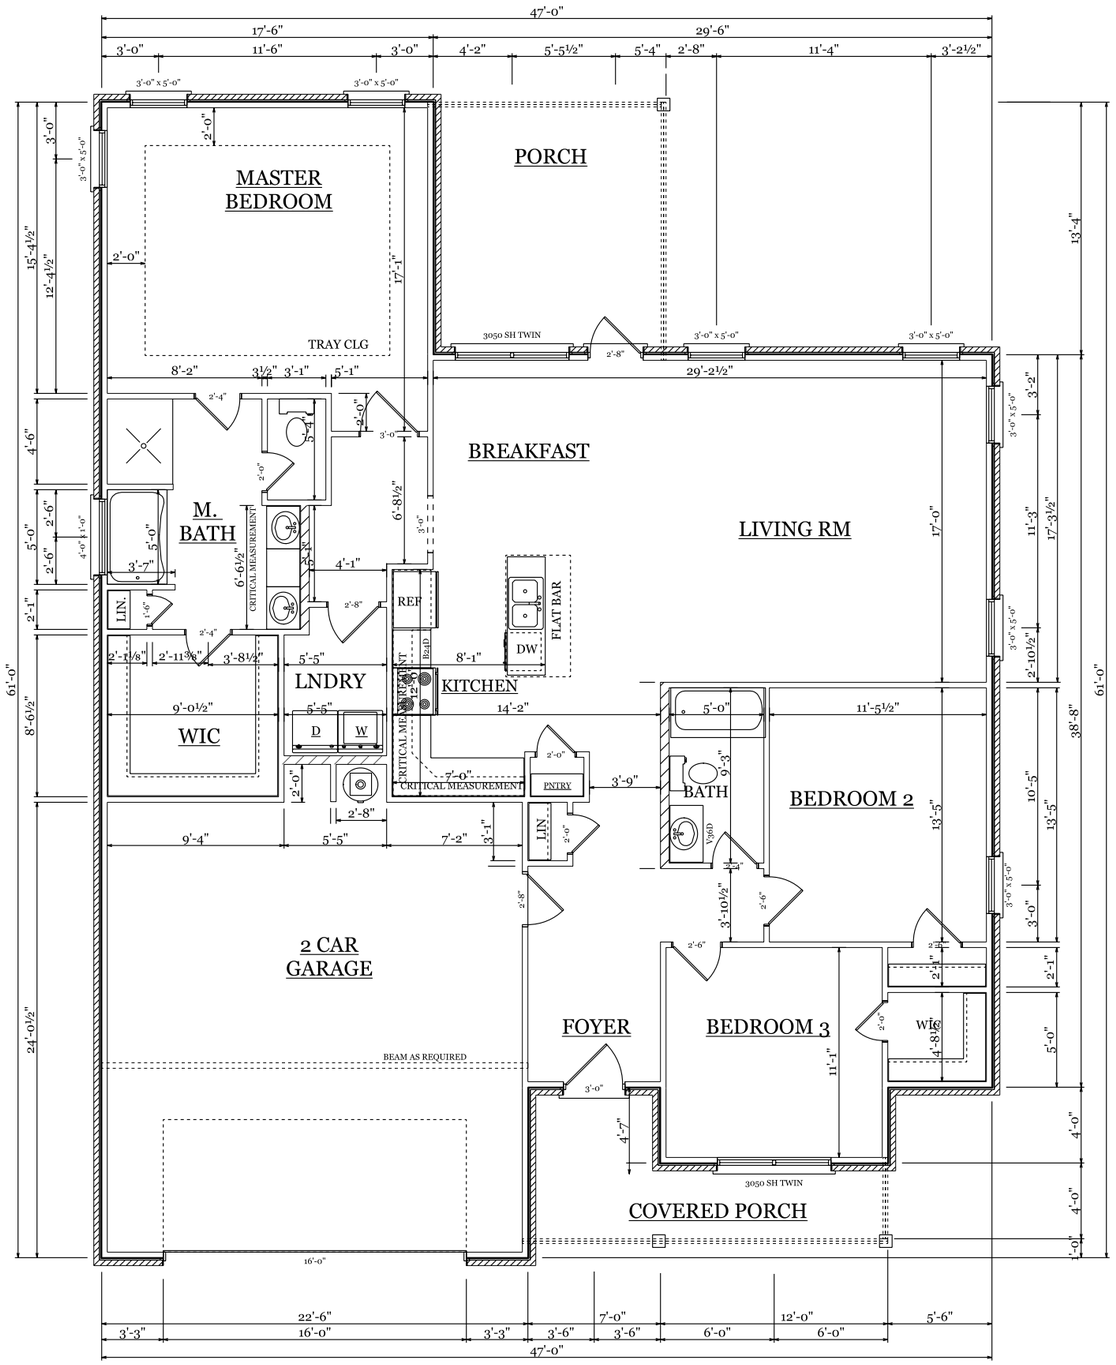

OPENING SCHEDULE			
PRODUCT CODE	SIZE	HINGE	COUNT
2 8 EXTERIOR-MODIFIED	2'-8"	R	1
1 6 INTERIOR	1'-6"	R	1
2 0 INTERIOR	2'-0"	R	4
2 4 INTERIOR	2'-4"	L	1
2 4 INTERIOR	2'-4"	R	2
2 6 INTERIOR	2'-6"	R	3
2 8 INTERIOR	2'-8"	L	1
3 0 INTERIOR	3'-0"	R	1
3 0 EXTERIOR-MODIFIED	3'-0"	L	1
32X80 GLASS 1	2'-8"	L	1
192X84 - 8 PANEL	16'-0"	U	1
3050 SH TWIN	6'-0" x 5'-0"	UU	2
3050 SH	3'-0" x 5'-0"	U	8
4010-FIXED	4'-0" x 1'-0"	N	1

AREA SCHEDULE	
NAME	AREA
First Fl Heated Sales	1824.6 sq ft.
Garage Sales	571.1 sq ft.
Covered Porches	249.3 sq ft.

NOTE:
RAFTERS ARE
PITCHED OFF
THE TOP OF
CEILING JOISTS.

MAIN FLOOR

SCALE: 1/8" = 1'-0"

SALES. COPY

Tuesday, February 12, 2019

The Pilgrim Plan
217 Presidents Way
Lot 27 The Manor

DRAWN BY: D. Galloway
SCALE: 1/8" = 1'-0"
PAGE: 6 / 7
MAIN FLOOR

****COPYRIGHT NOTE****
ALL RIGHTS RESERVED

These drawings and specifications shall remain the property of the Designer and shall not be used for any onther projects without the written consent of the Designer. These documents are not to be reproduced, changed or copied in any form or manner whatsoever. Nor are they to be assigned to any third party without first obtaining the written permission and consent of the Designer.

NewAtlantic REALTY GROUP
(478) 474-8200
2918 Riverside Drive
Macon, Georgia 31204

PRESIDENTS WAY

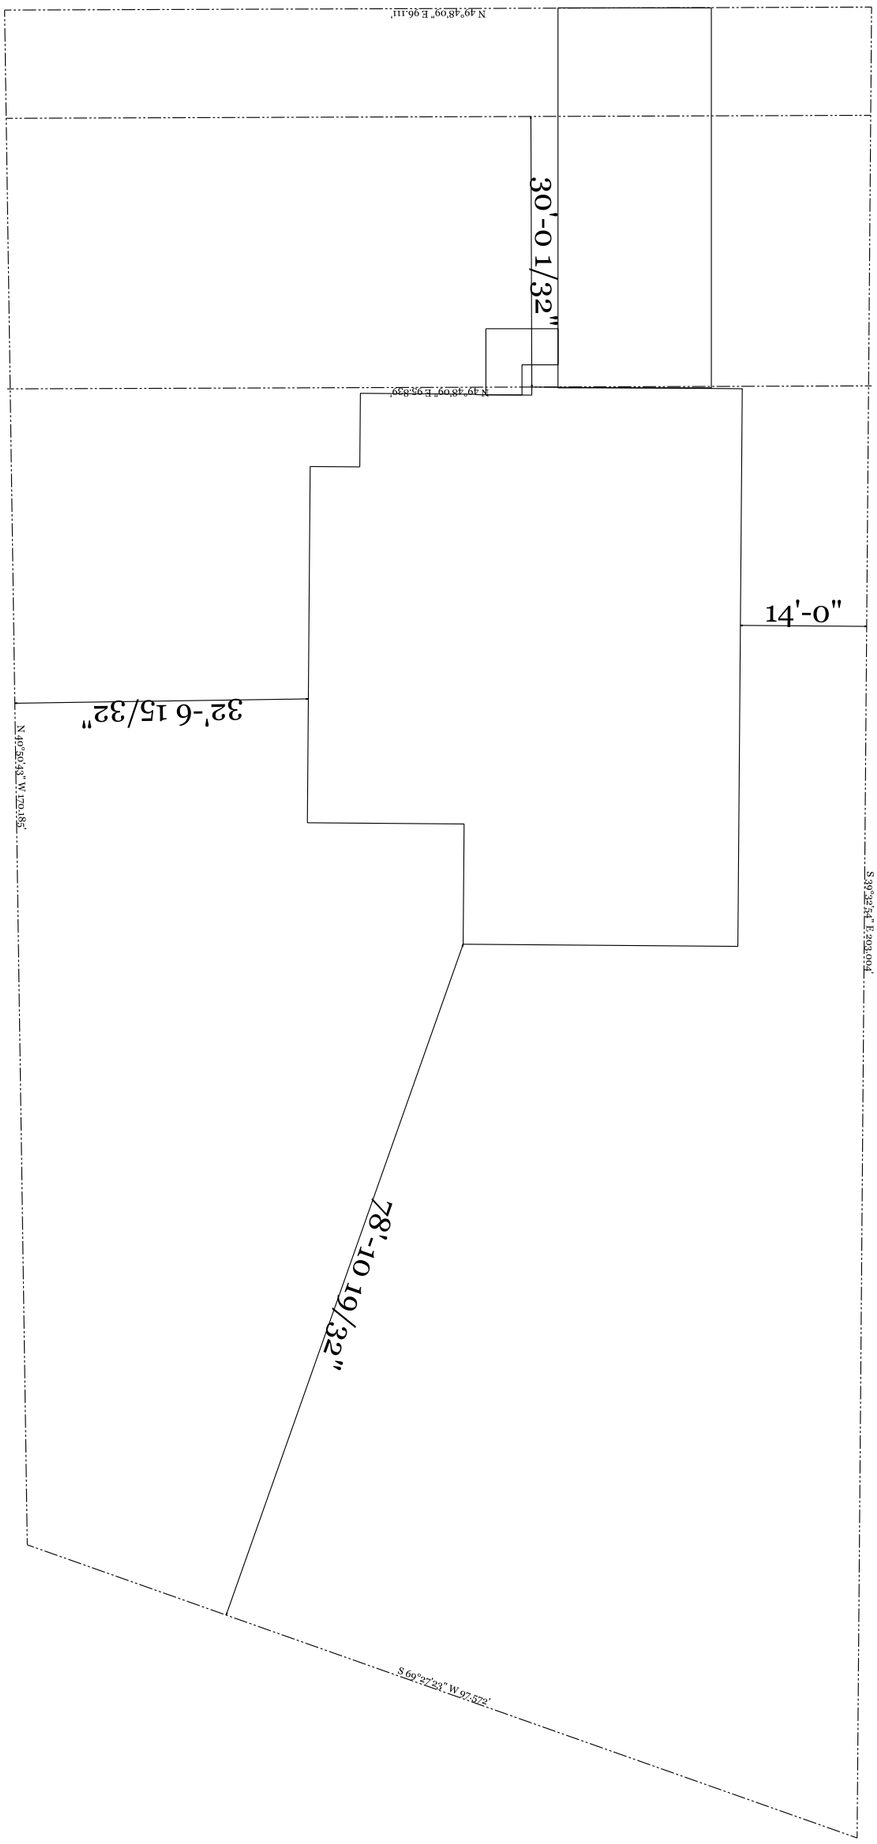

SITE PLAN

SCALE: 0.0595" = 1'-0"

SALES. COPY

Tuesday, February 12, 2019

NewAtlantic REALTY GROUP

(478) 474-8200
2918 Riverside Drive
Macon, Georgia 31204

****COPYRIGHT NOTE****
ALL RIGHTS RESERVED

These drawings and specifications shall remain the property of the Designer and shall not be used for any onther projects without the written consent of the Designer. These documents are not to be reproduced, changed or copied in any form or manner whatsoever. Nor are they to be assigned to any third party without first obtaining the written permission and consent of the Designer.

The Pilgrim Plan
217 Presidents Way
Lot 27 The Manor

DRAWN BY: D. Galloway
SCALE: 0.0595" = 1'-0"

PAGE: 7 / 7
SITE PLAN