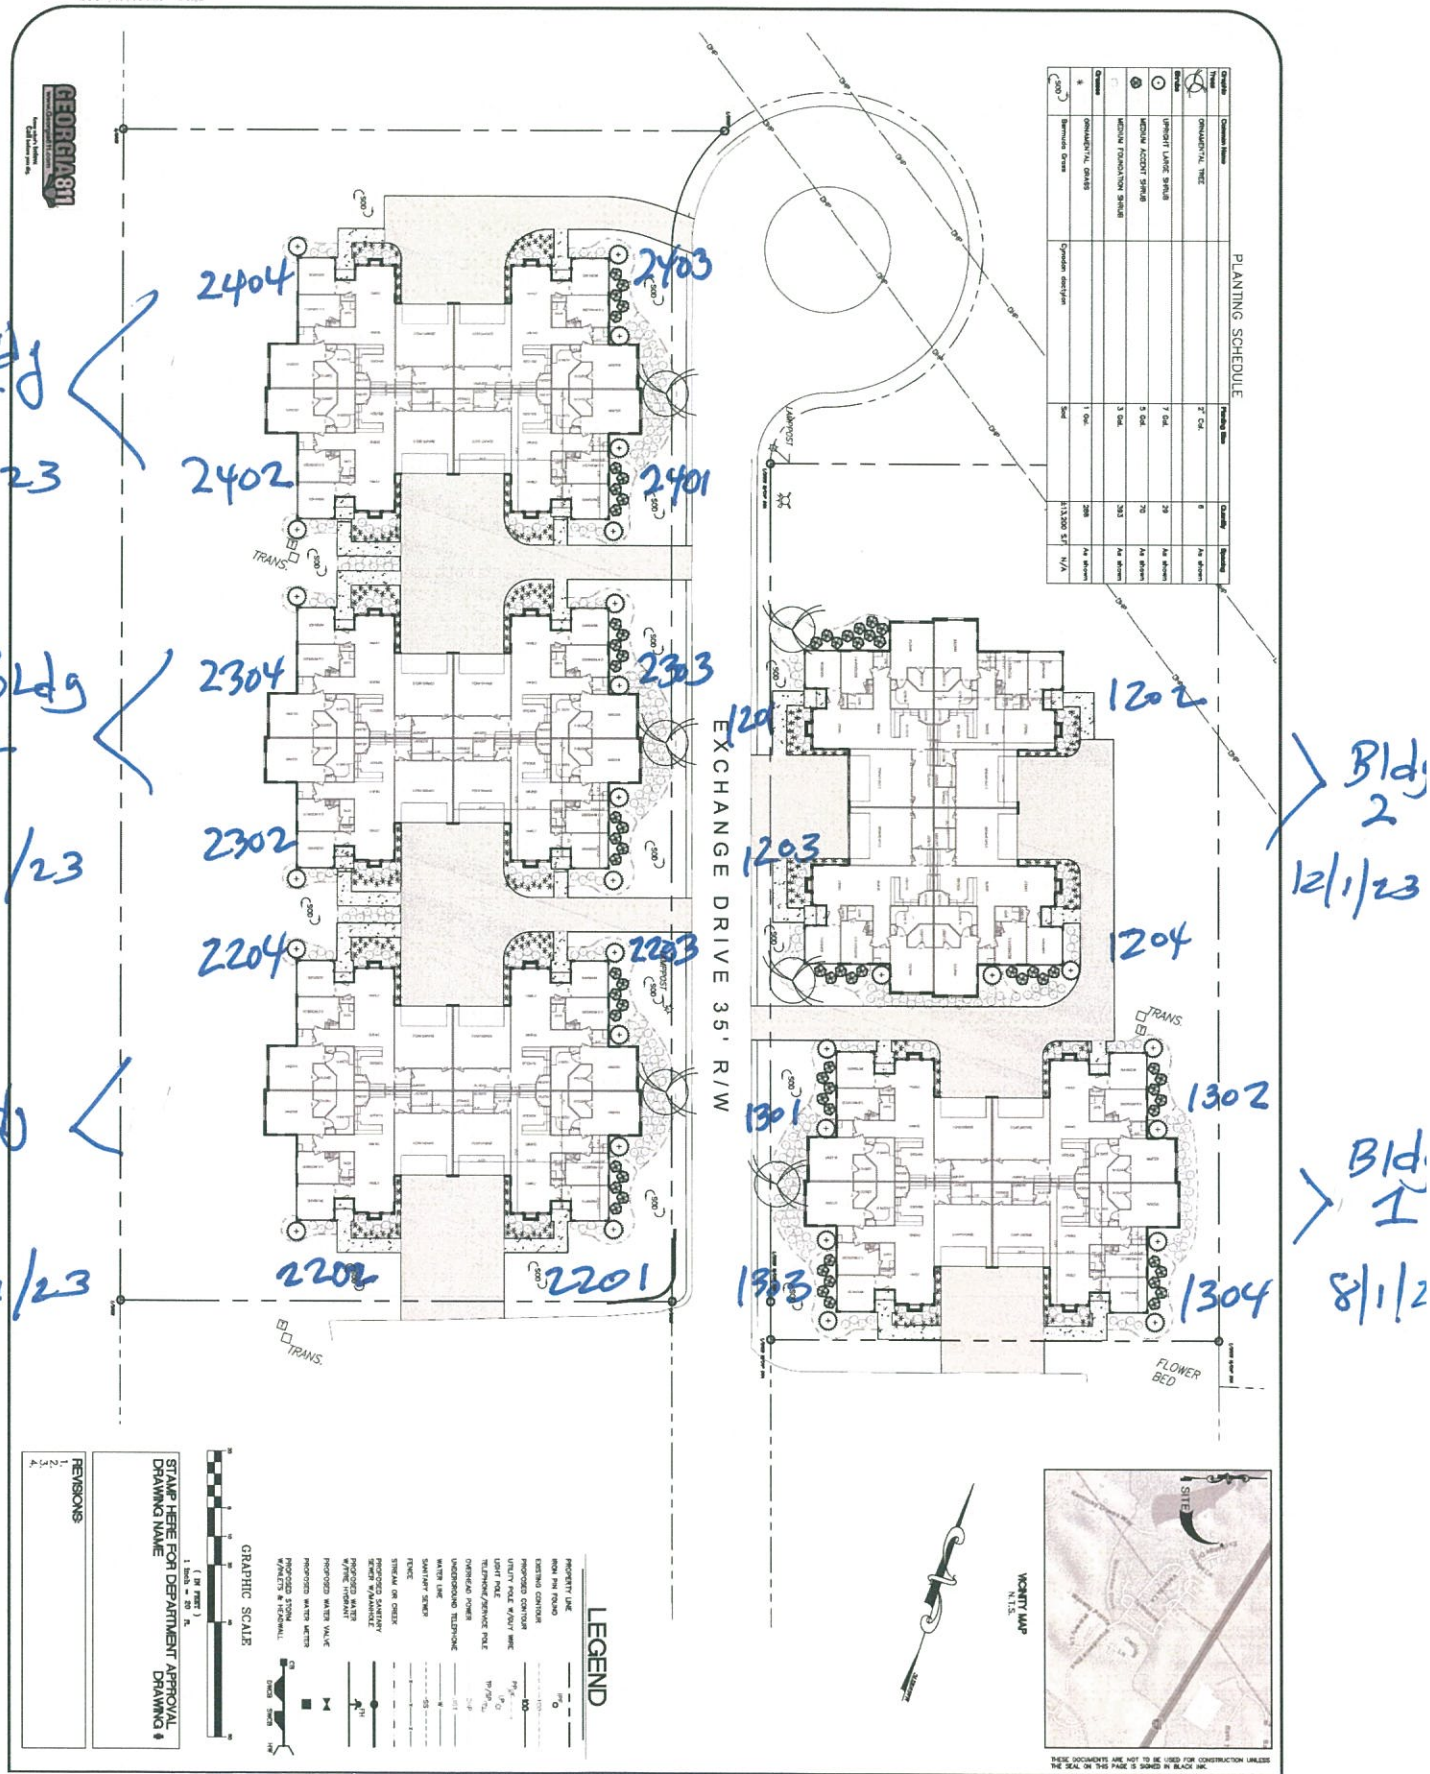
PLANTING SCHEDULE
Bldg 5
9/1/23
Bldg 4
10/1/23
Bldg 3
11/1/23
Bldg 2
12/1/23
Bldg 1
8/1/2
2404
2403
2402
2401
2304
2303
2302
2204
2203
2202
2201
1202
1203
1204
1302
1301
1303
1304
EXCHANGE DRIVE 35' R/W
TRANS.
FLOWER BED
LEGEND
GRAPHIC SCALE
VICINITY MAP
N.T.S.
SITE
STAMP HERE FOR DEPARTMENT APPROVAL
DRAWING NAME
DRAWING #
REVISIONS
1.
2.
3.
4.
THESE DOCUMENTS ARE NOT TO BE USED FOR CONSTRUCTION UNLESS THE SEAL ON THIS PAGE IS SIGNED IN BLACK INK.
DATE: 11/7/2022
DRAWN BY: MTW
CHECKED BY: MTW
PROJECT #: 9656-026-01
SHEET: C-5
SCALE: 1" = 30'
APPROV
LANDSCAPE PLAN FOR
WATERFORD COTTAGES AT PROVIDENCE - PARCELS B AND F
MONROE COUNTY, GEORGIA
LAND LOT (S) 249 13th LAND DISTRICT
Widner & Associates, Inc.
PH. # (478) 746-2010 P.O. BOX 102 MACON, GEORGIA 31202
EMAIL: widner-widner-assoc.com WEBSITE: www.widner-assoc.com
THESE DOCUMENTS AS INSTRUMENTS OF SERVICE ARE AND SHALL REMAIN THE PROPERTY OF WIDNER & ASSOCIATES, INC. AND SHALL NOT BE REPRODUCED IN ANY FORM WITHOUT WRITTEN PERMISSION.
REGISTERED PROFESSIONAL LANDSCAPE ARCHITECT
No. 781
GEORGIA
LEVEL II CERTIFICATION
WIDNER & ASSOCIATES, INC.
30 YEARS
1992-2022