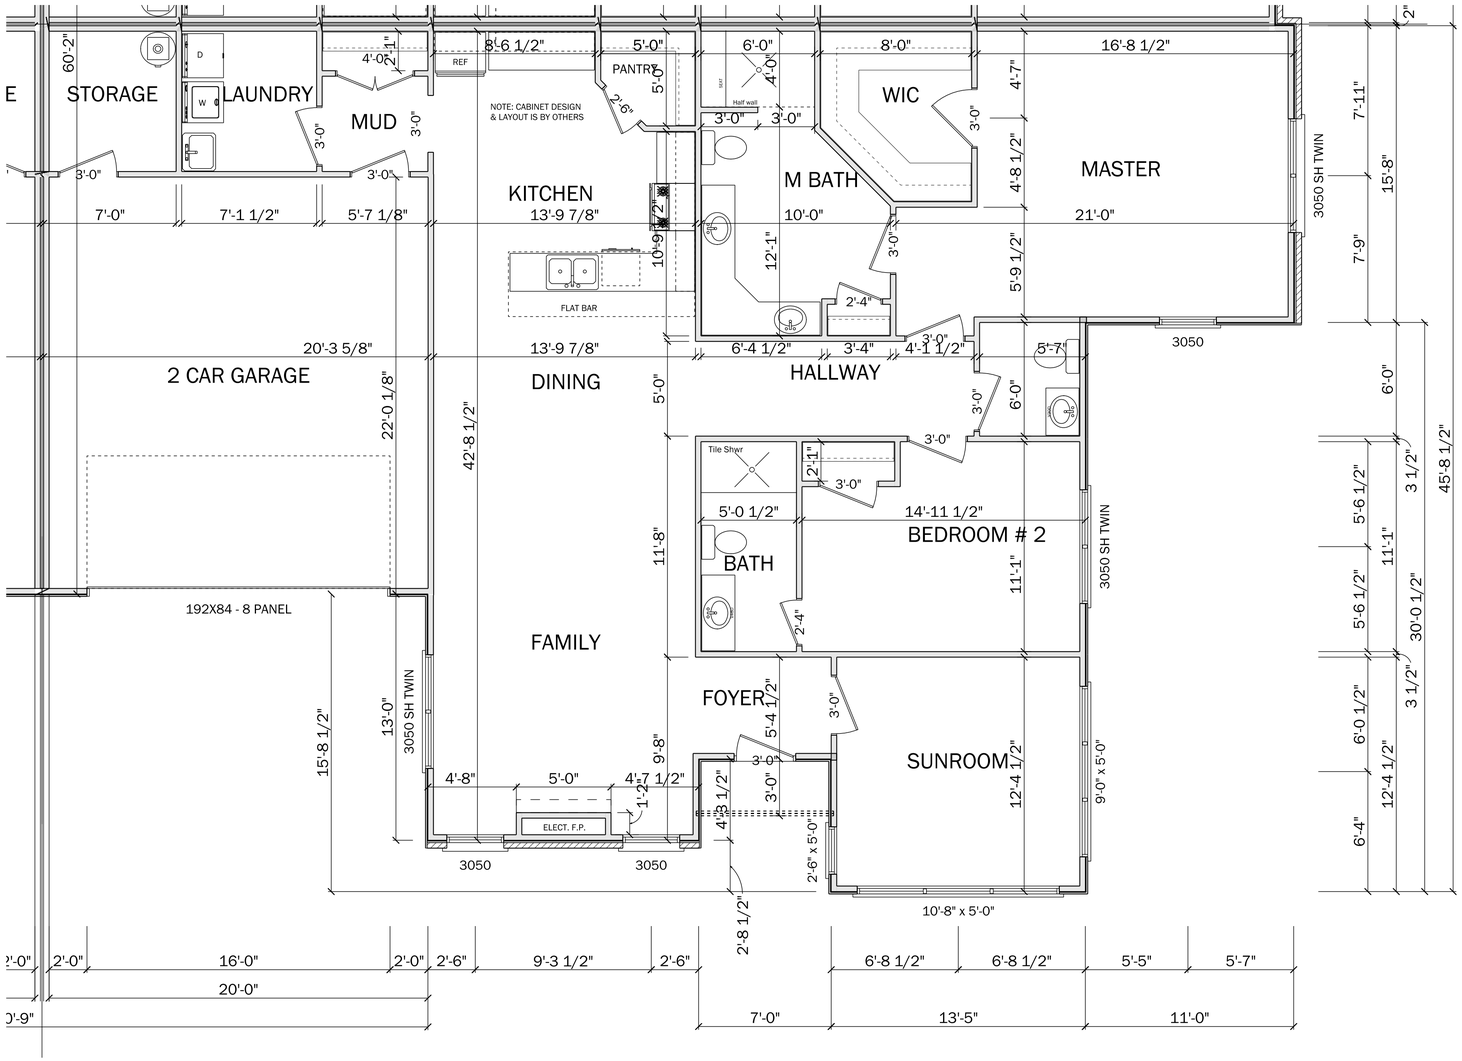

MAIN FLOOR-MASTER III

SCALE: 1/4" = 1'-0"

AREA SCHEDULE	
NAME	AREA
Covered Porchs	21.0 sq ft.
First FlHeated Const.	1761.5 sq ft.
Garage Const.	445.1 sq ft.
Storage	56.9 sq ft.

OPENING SCHEDULE			
PRODUCT CODE	SIZE	HINGE	COUNT
30X60 CASEMENT 1	2'-6" x 5'-0"	N	4
36X80 COLONIAL A 1	3'-0"	L	2
36X80 COLONIAL A 1	3'-0"	L	3
36X80 COLONIAL A 1	3'-0"	R	1
36X80 COLONIAL A 1	3'-0"	R	2
192X84 - 8 PANEL	16'-0"	U	4
2468	2'-4"	L	4
2468	2'-4"	R	4
2668	2'-6"	L	3
2668	2'-6"	R	4
3050	3'-0" x 5'-0"	U	10
3050 SH	3'-0" x 5'-0"	U	2
3050 SH TWIN	6'-0" x 5'-0"	UU	12
3068	3'-0"	L	13
3068	3'-0"	R	15
3068 EXTERIOR	3'-0"	L	4
3068 EXTERIOR	3'-0"	R	4
3080-3 Casement-MODIFIED	9'-0" x 5'-0"	NNN	1
3080-3 Casement-MODIFIED	10'-8" x 5'-0"	NNN	7
4068	4'-0"	LR	1
OCTAGON 27D	2'-3" x 2'-3"	N	2
TRIANGLE 9	3'-10 27/32" x 1'-5 9/16"	N	4

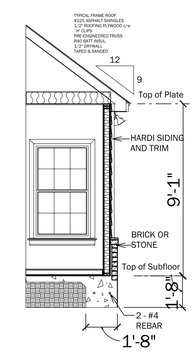

A 3 5 CROSS SECTION A

SCALE: 1/4" = 1'-0"

PAGE: 5/7 SINGLE UNIT

APPROVED:

CHECKED BY:

SECTION LETTER A 1 PAGE NUMBERS 1

SCALE: As Noted

DRAWN BY:

DATE: Sunday, April 30, 2023

New Atlantic Realty Group
2918 River Side Drive
Macon, Ga

Waterford Cottages

PHONE:

FAX: